CERTIFIED COPY FOR REGISTRATION
FOR SURVEYOR GENERAL: [signature]
DATE: 03/10/2023

PORTION 15 (Wilderness) of the farm KLIP HOOGTE no. 83
situate in the Hessequa Municipality
Administrative District Riversdale
Province of Western Cape

S.G. No.
1831/2023

Approved
[signature]
for Surveyor General
03-10-2023

SHEET 2
of 2 Sheets

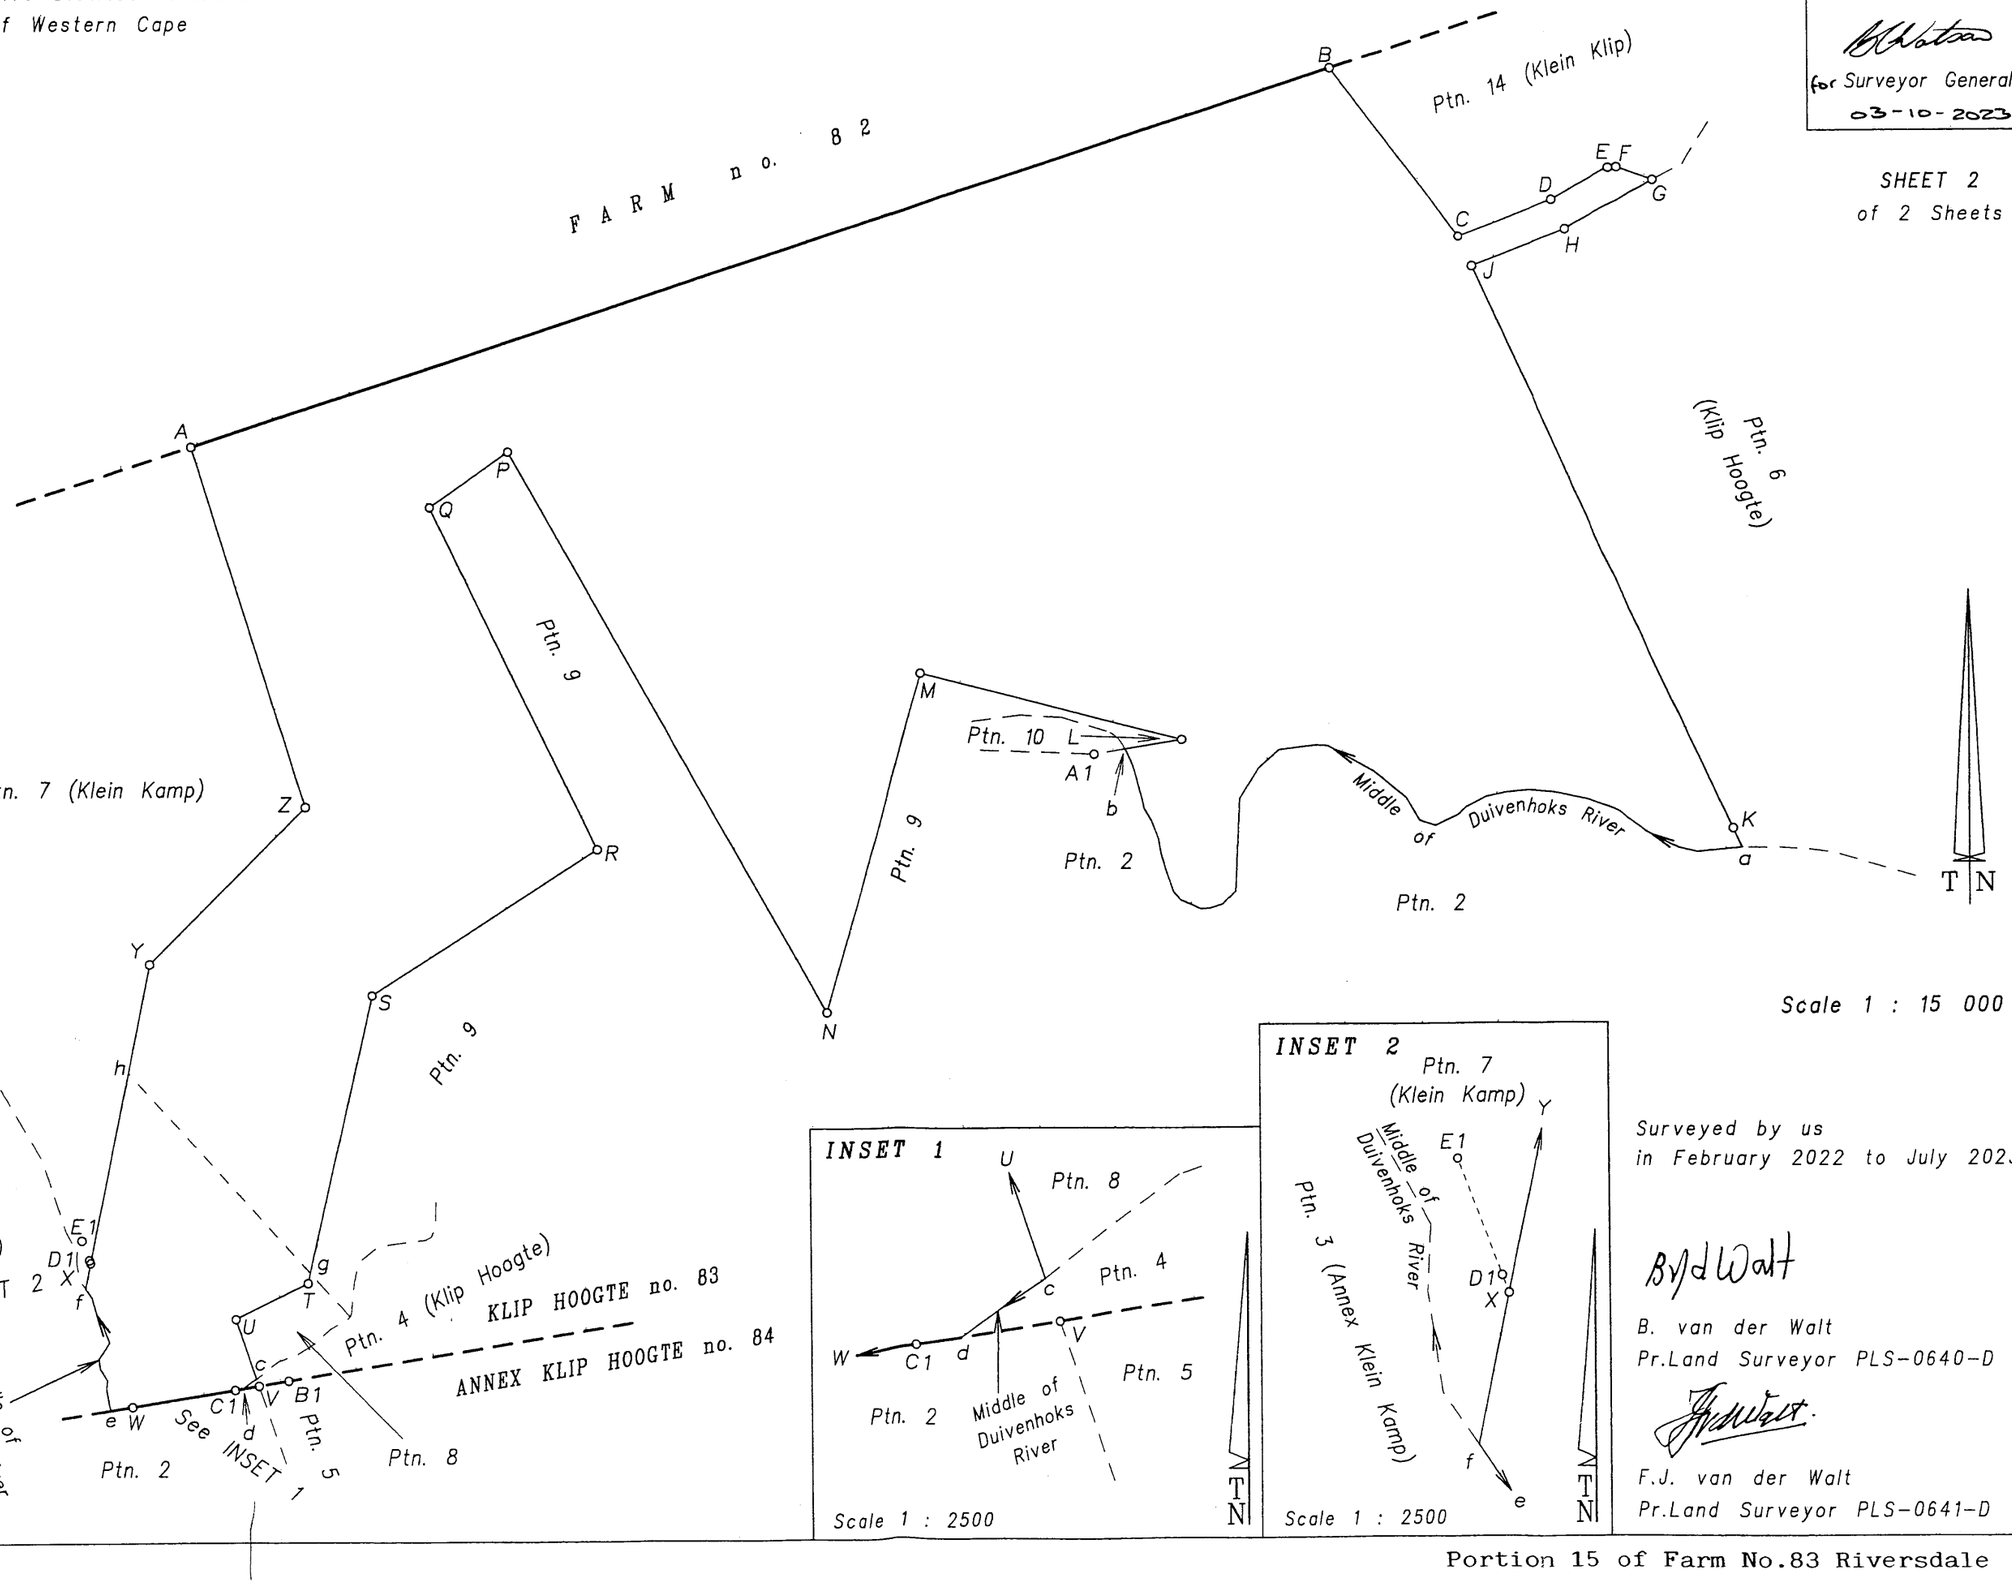

Scale 1 : 15 000

INSET 1

Scale 1 : 2500

INSET 2

Scale 1 : 2500

Surveyed by us
in February 2022 to July 2023

[signature]
B. van der Walt
Pr.Land Surveyor PLS-0640-D

[signature]
F.J. van der Walt
Pr.Land Surveyor PLS-0641-D